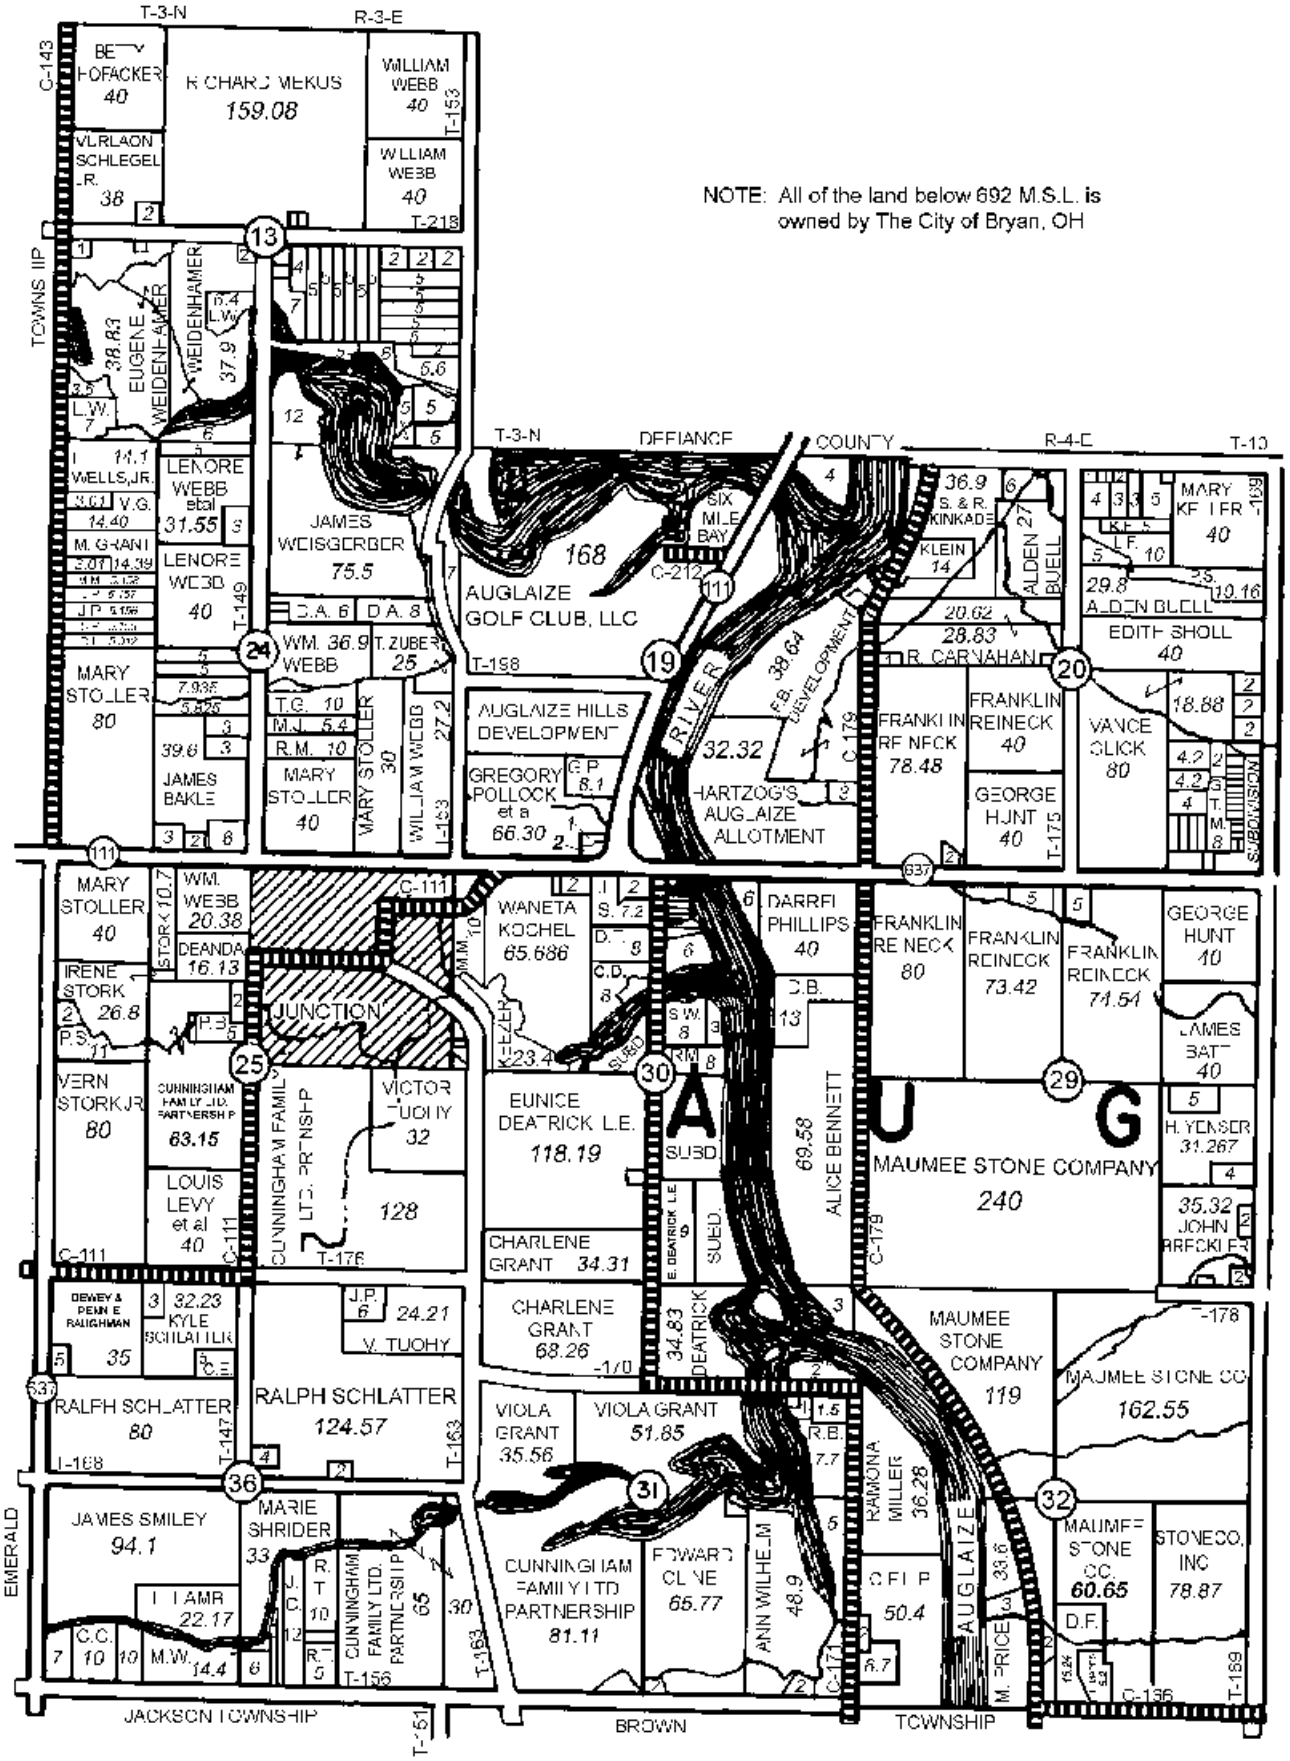
T-3-N
R-3-E
NOTE: All of the land below 692 M.S.L. is owned by The City of Bryan, OH
TOWNSHIP
DEFIANCE
COUNTY
R-4-E
T-10
AUGLAIZE GOLF CLUB, LLC
168
SIX MILE BAY
AUGLAIZE HILLS DEVELOPMENT
GREGORY POLLOCK et al
66.30
HARTZOG'S AUGLAIZE ALLOTMENT
32.32
RIVER
JUNCTION
MAUMEE STONE COMPANY
240
MAUMEE STONE COMPANY
119
MAUMEE STONE CO.
162.55
RALPH SCHLATTER
124.57
RALPH SCHLATTER
80
JAMES SMILEY
94.1
CUNNINGHAM FAMILY LTD. PARTNERSHIP
81.11
EUNICE DEATRICK L.E.
118.19
VIOLA GRANT
51.85
VIOLA GRANT
35.56
CHARLENE GRANT
68.26
CHARLENE GRANT
34.31
JACKSON TOWNSHIP
BROWN
TOWNSHIP
EMERALD